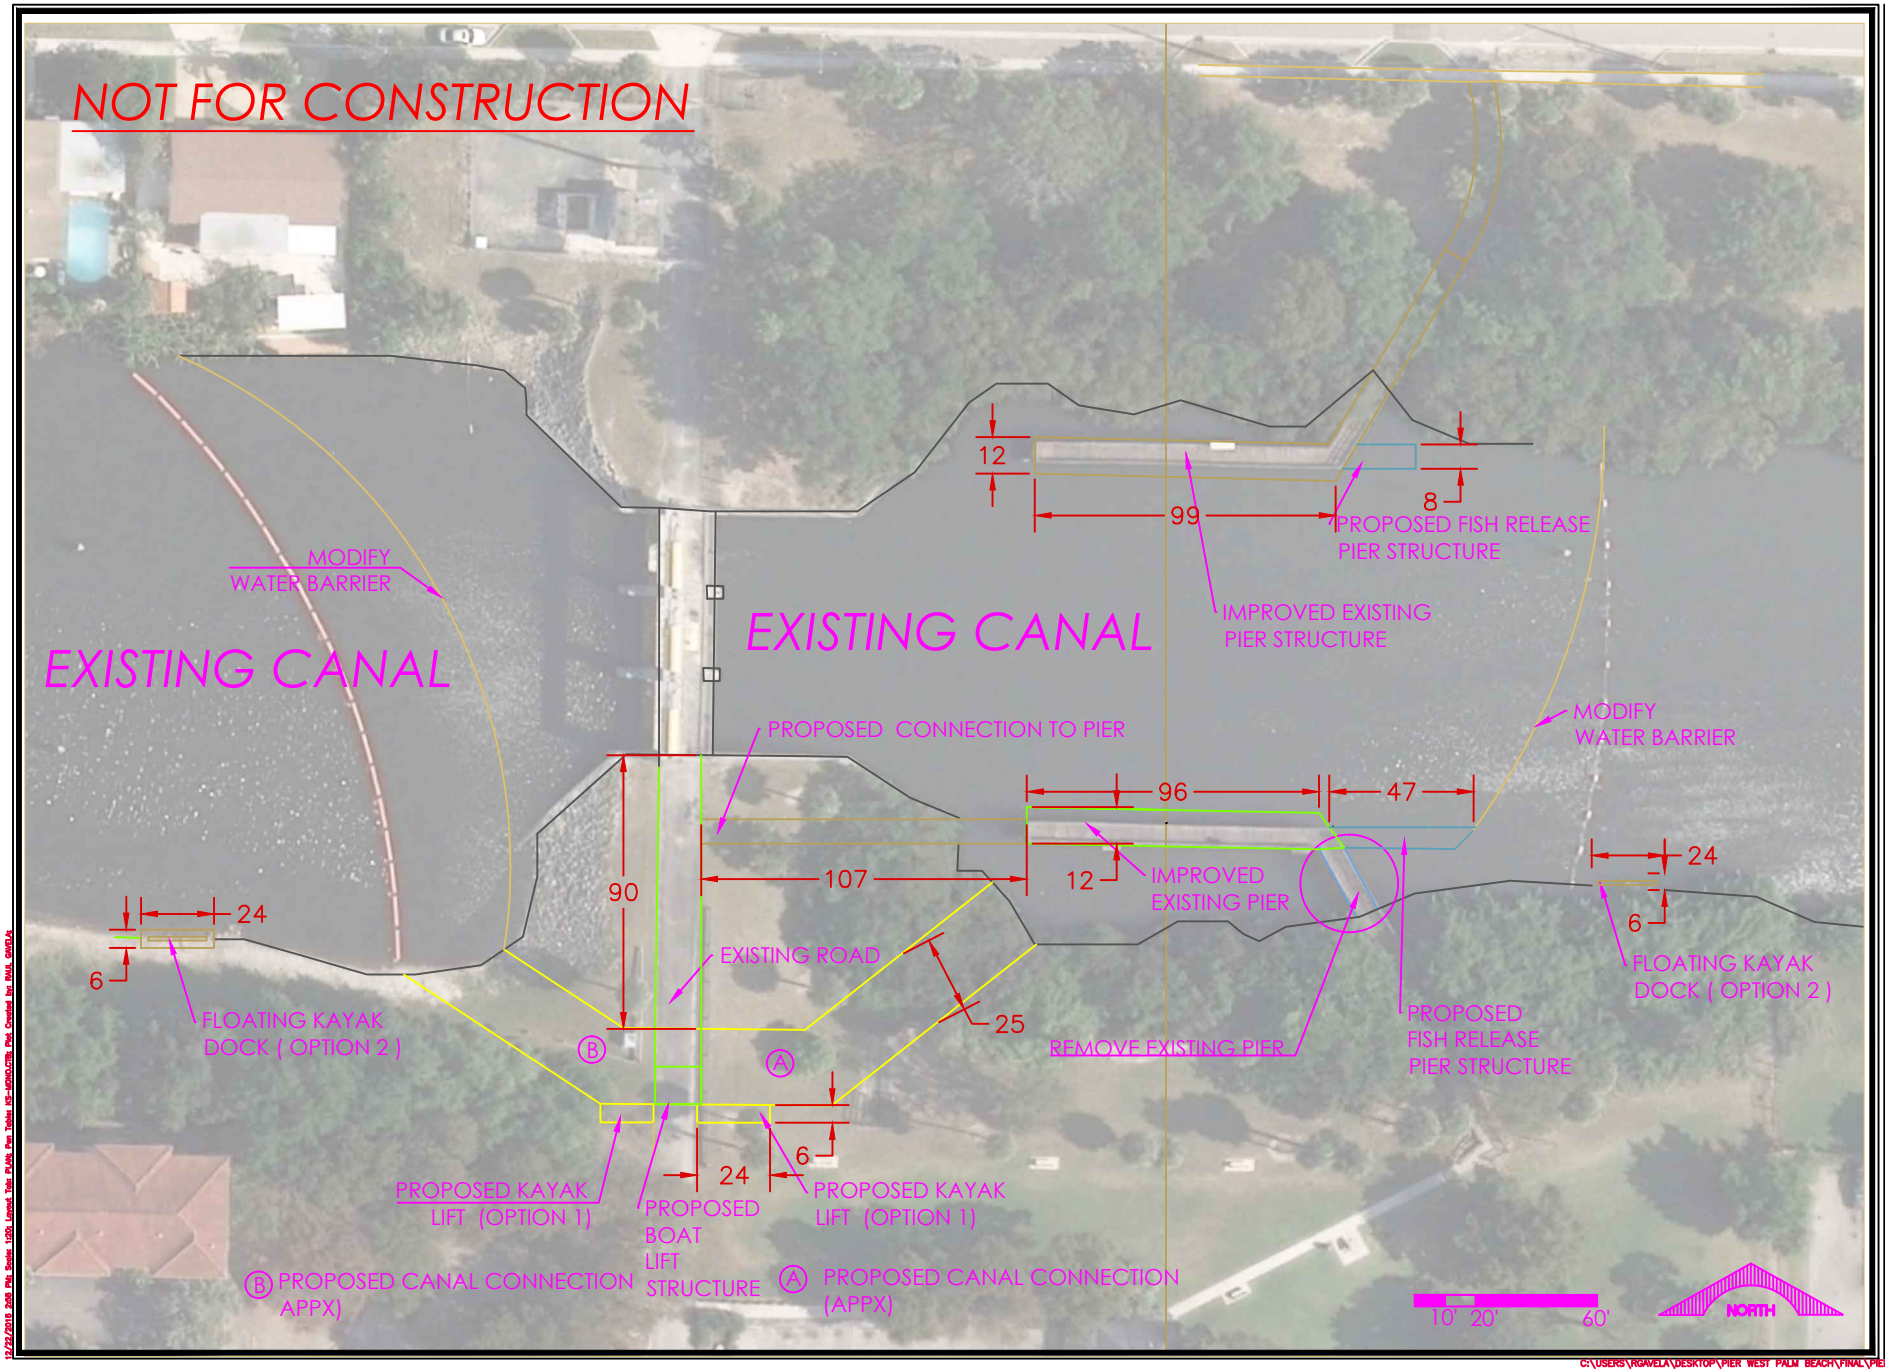

KEITH and SCHNARS, P.A.
FLORIDA'S BIG LOCAL FIRM
keithandschnars.com (954) 776-1616

REV	DATE	DESCRIPTION

DATE 12/22/2015
SCALE
DESIGNED BY
DRAWN BY
CHECKED BY

TREASURE COAST REGIONAL PLANNING COUNCIL

CONCEPT DIAGRAM

SHEET NO. L-1
PROJECT NO.

(FOR THE FIRM)

C:\USERS\RGAVELA\DESKTOP\PIER WEST PALM BEACH\FINAL\PIER CONCEPT CAD, 12.22.2015.DWG

12/22/2015 2:06 PM; Scale: 1:20; Layout: Tab: PLAN; Pen Table: KS-MONO.CTB; Plot Created by: RAM, GAVELA

NOT FOR CONSTRUCTION

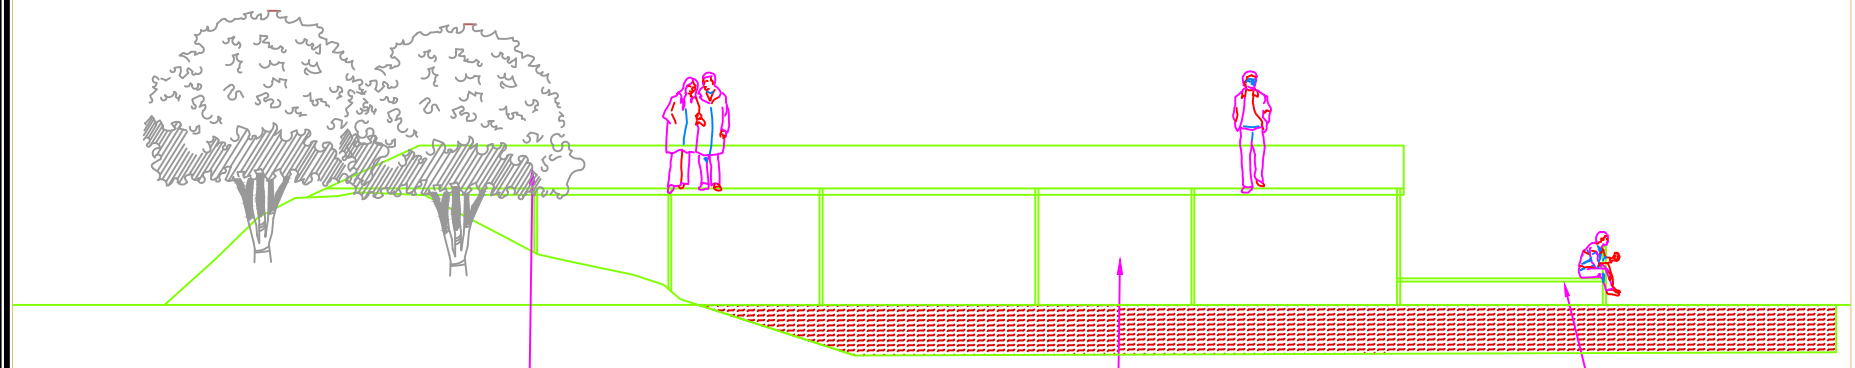

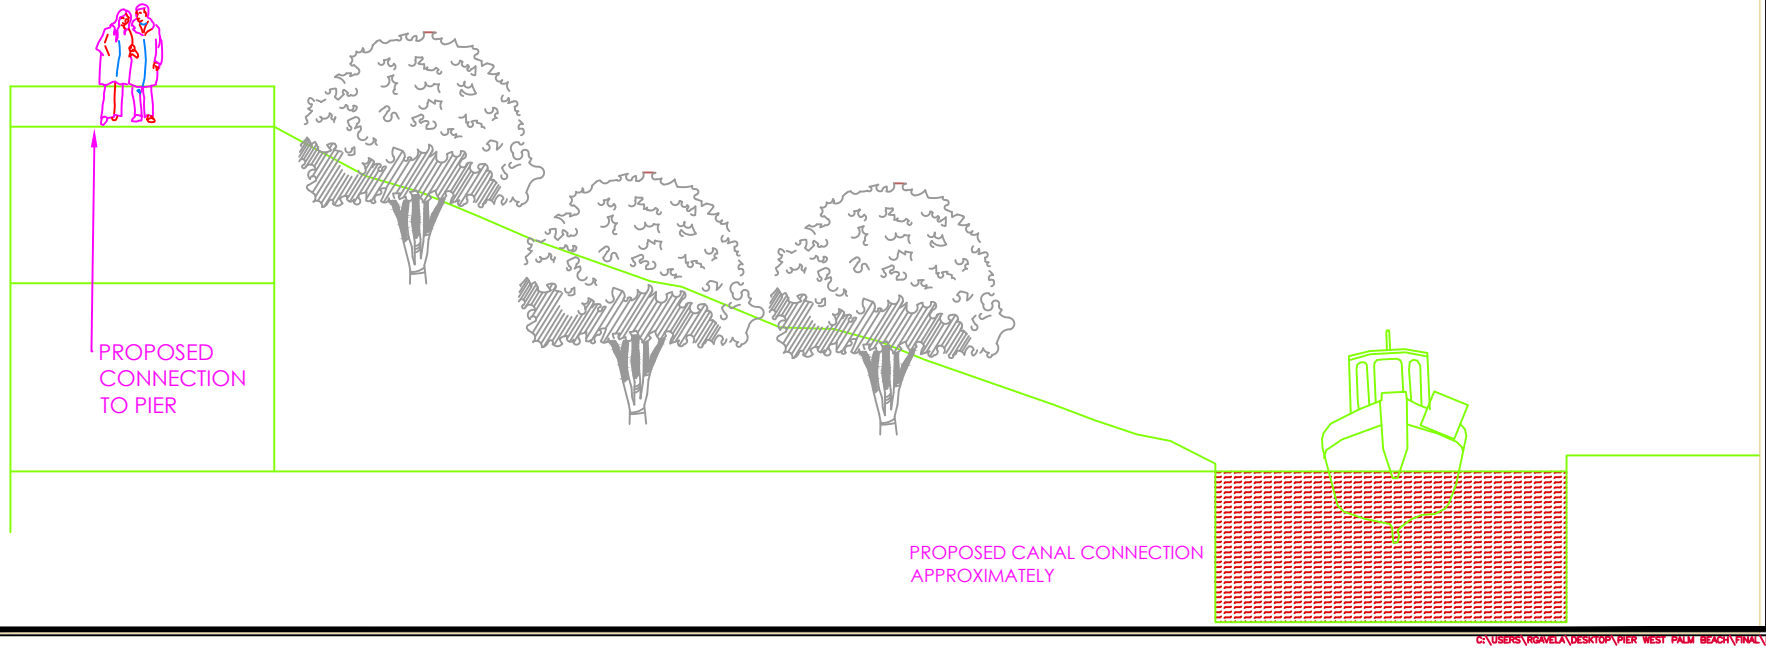

KEITH and SCHNARS, P.A.
FLORIDA'S Big LOCAL FIRM
keithandschnars.com (954) 776-1616

REV	DATE	DESCRIPTION

DATE 12/22/2015
SCALE nts
DESIGNED BY
DRAWN BY
CHECKED BY

TREASURE COAST
REGIONAL PLANNING COUNCIL

CONCEPT DIAGRAM

SHEET NO. L-1
PROJECT NO.

(FOR THE FIRM)

http://aroundsarasota.com/var/resizes/Ken-Thompson-Park%2C-Sarasota%2C-FL/2011-03-09_fishing_ken_thompson.jpg?m=1336406876

http://www.anglinsbeachcafe.com/images/small_photos_pier.jpg

http://2.bp.blogspot.com/_K77vB8K2uG8/S3rg3x_iYnI/AAAAAAAAAEs/ZbSb4mi6enE/S660/scan0002+(Medium).jpg

https://andy1066.files.wordpress.com/2010/03/pier.jpg?w=300&h=225

http://is0.gaslightmedia.com/flotationdockingsystems/tbs1/is13-1382713609-47410.jpeg

http://gatordock.com/wp-content/uploads/Fishing-Piers.jpg

http://tse1.mm.bing.net/th?&id=OIP.Me91a9c653e2d81516ae00f74a6638d41o0&w=264&h=264&c=0&pid=1.9&rs=0&p=0&r=0

https://www.google.com/search?q=kayak+floating+dock&espv=2&biw=1024&bih=456&source=lnms&tbm=isch&sa=X&ved=0ahUKEwiDgJuuqeHJAhVIKh4KHScOBg0Q_AUIBygC#tbm=isch&tbs=rimg%3ACYaaOV94SVx1Ijg7zCYZWELrDKYiC9hV7Y20bmWH1uLXuCPU-Q0c2bvcoOIc_1WanmOVcxnF3WflM6b-W9OamNqiY9CoSCTvMJhlYQusMETW8oAVmIX9RKhIJpiIL2FXtjbQR5bGTa_1RtBKAqEgluZYfW4te4IxEoycT_1JDRbvyoSCdT5DRzZu9ygEejKLW8X7VjlKhIJ4hz9ZqeY5VwRBZcgJoMz-5AqEgnGcXdZ-UzpvxGUaJzftuGCIioSCZb05qY2qJj0EaMFFBXfETMp&q=kayak%20floating%20dock&imgrc=l7sN7vpMjMzt1M%3A

https://www.google.com/search?q=kayak+floating+dock&espv=2&biw=1024&bih=456&source=lnms&tbm=isch&sa=X&ved=0ahUKEwiDgJuuqeHJAhVIKh4KHScOBg0Q_AUIBygC#tbm=isch&tbs=rimg%3ACYaaOV94SVx1Ijg7zCYZWELrDKYiC9hV7Y20bmWH1uLXuCPU-Q0c2bvcoOIc_1WanmOVcxnF3WflM6b-W9OamNqiY9CoSCTvMJhlYQusMETW8oAVmIX9RKhIJpiIL2FXtjbQR5bGTa_1RtBKAqEgluZYfW4te4IxEoycT_1JDRbvyoSCdT5DRzZu9ygEejKLW8X7VjlKhIJ4hz9ZqeY5VwRBZcgJoMz-5AqEgnGcXdZ-UzpvxGUaJzftuGCIioSCZb05qY2qJj0EaMFFBXfETMp&q=kayak%20floating%20dock&imgrc=6zCCbD603sWILM%3A

http://thedockdoctors.com/images/slideshows/boatlifts/Boatlift-Launch-Port-Lift-1.jpg

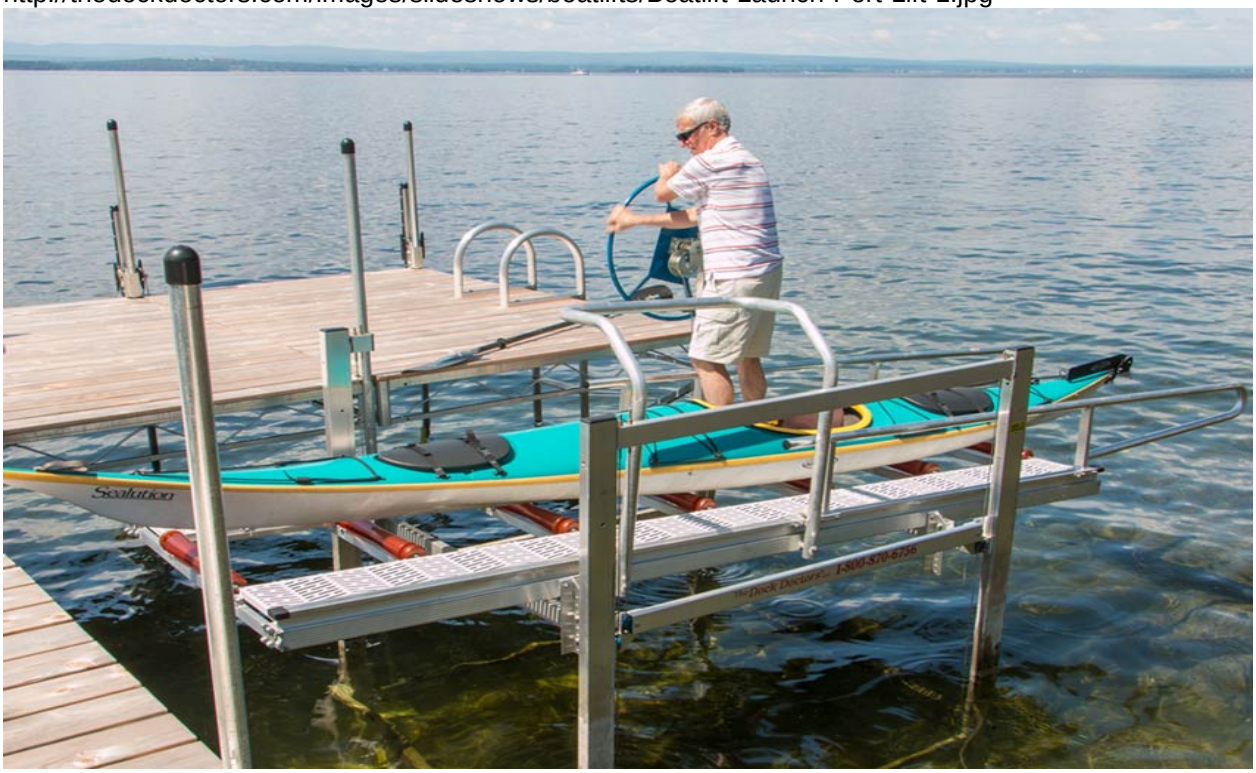

http://thedocdoctors.com/images/slideshows/paddle-products/kayak-ladder-lift-and-launch-1.jpg.

\
http://thedockdoctors.com/images/slideshows/boatlifts/Boatlift-Launch-Port-Lift-2.jpg

http://www.paddling.net/buyersguide/accessories/products/Images/DockDoc/launch-port-lift.jpg